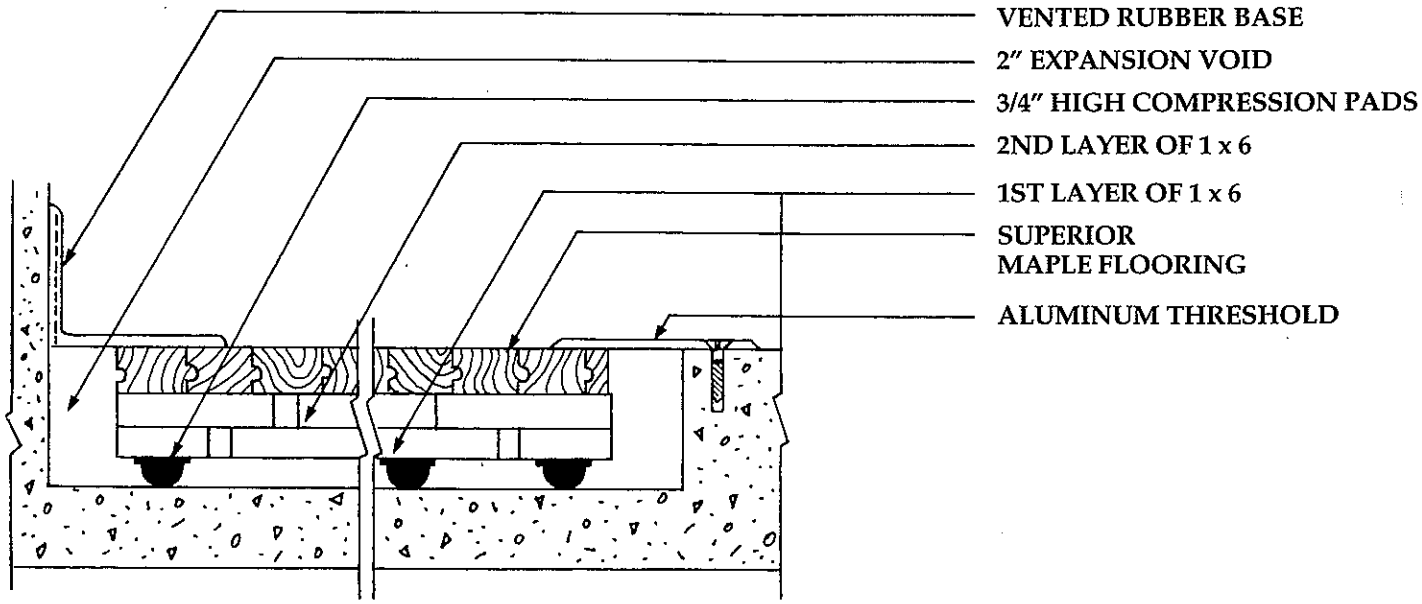
VENTED RUBBER BASE
2" EXPANSION VOID
3/4" HIGH COMPRESSION PADS
2ND LAYER OF 1 x 6
1ST LAYER OF 1 x 6
SUPERIOR
MAPLE FLOORING
ALUMINUM THRESHOLD

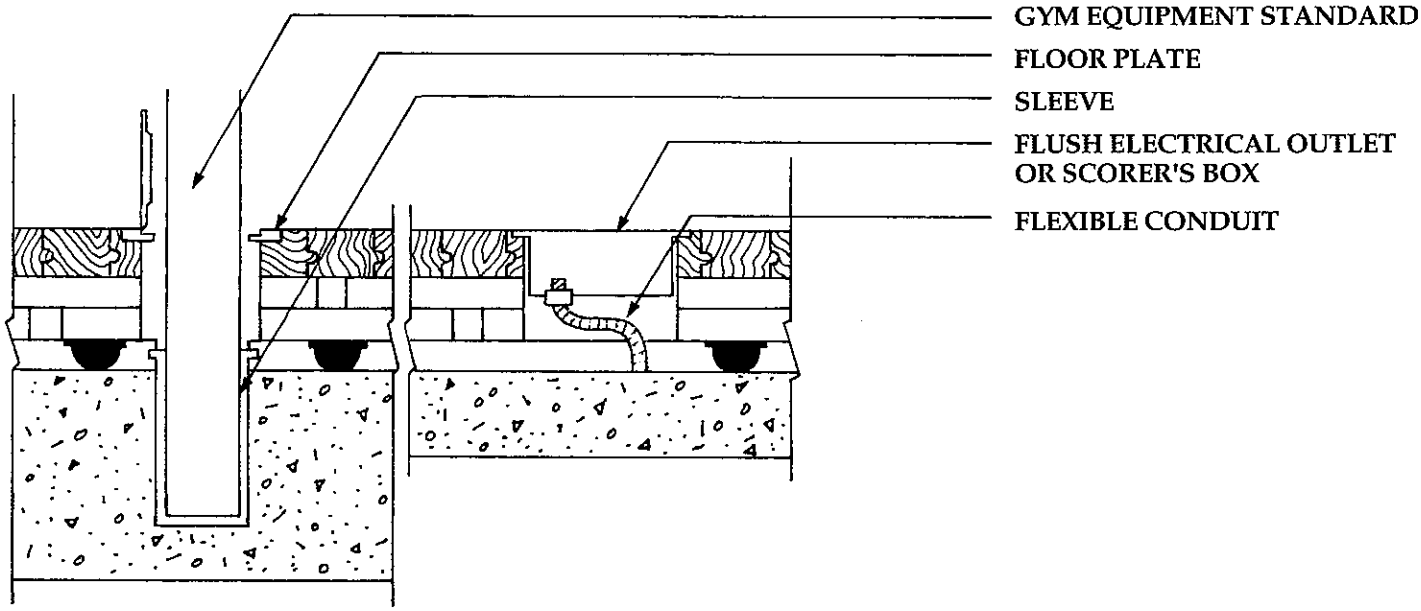
GYM EQUIPMENT STANDARD
FLOOR PLATE
SLEEVE
FLUSH ELECTRICAL OUTLET
OR SCORER'S BOX
FLEXIBLE CONDUIT

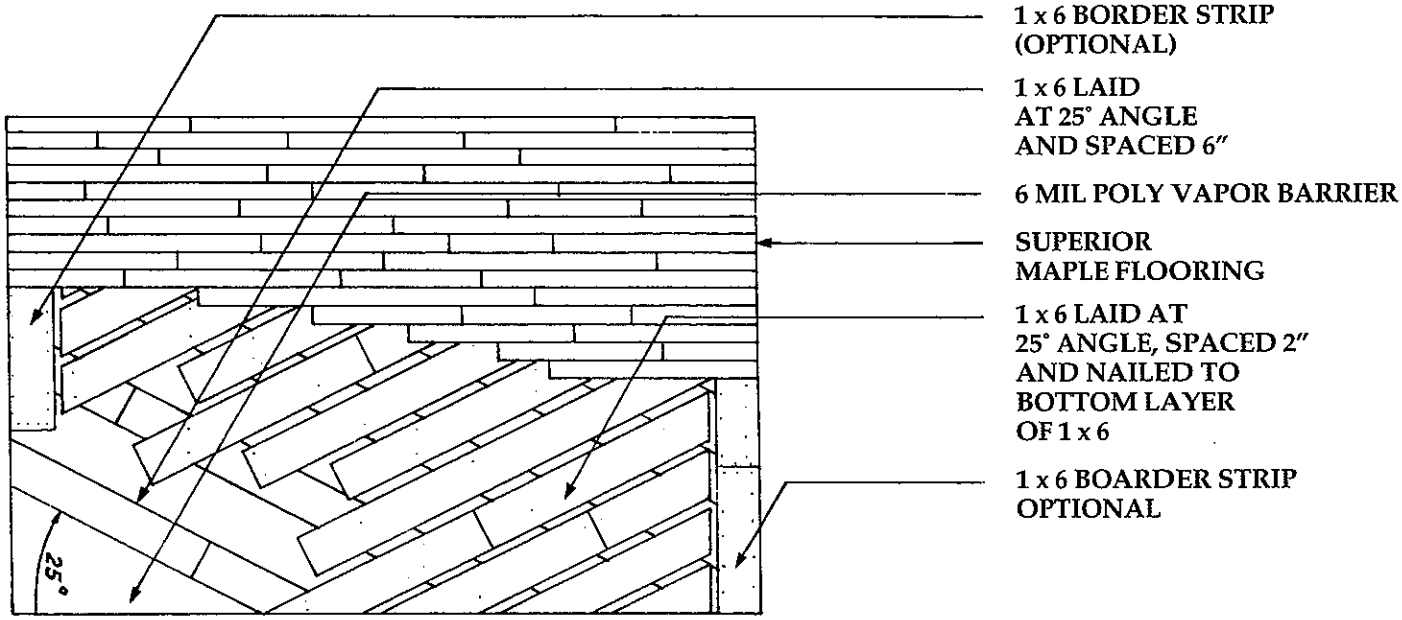
1 x 6 BORDER STRIP
(OPTIONAL)
1 x 6 LAID
AT 25° ANGLE
AND SPACED 6"
6 MIL POLY VAPOR BARRIER
SUPERIOR
MAPLE FLOORING
1 x 6 LAID AT
25° ANGLE, SPACED 2"
AND NAILED TO
BOTTOM LAYER
OF 1 x 6
1 x 6 BOARDER STRIP
OPTIONAL
25°